



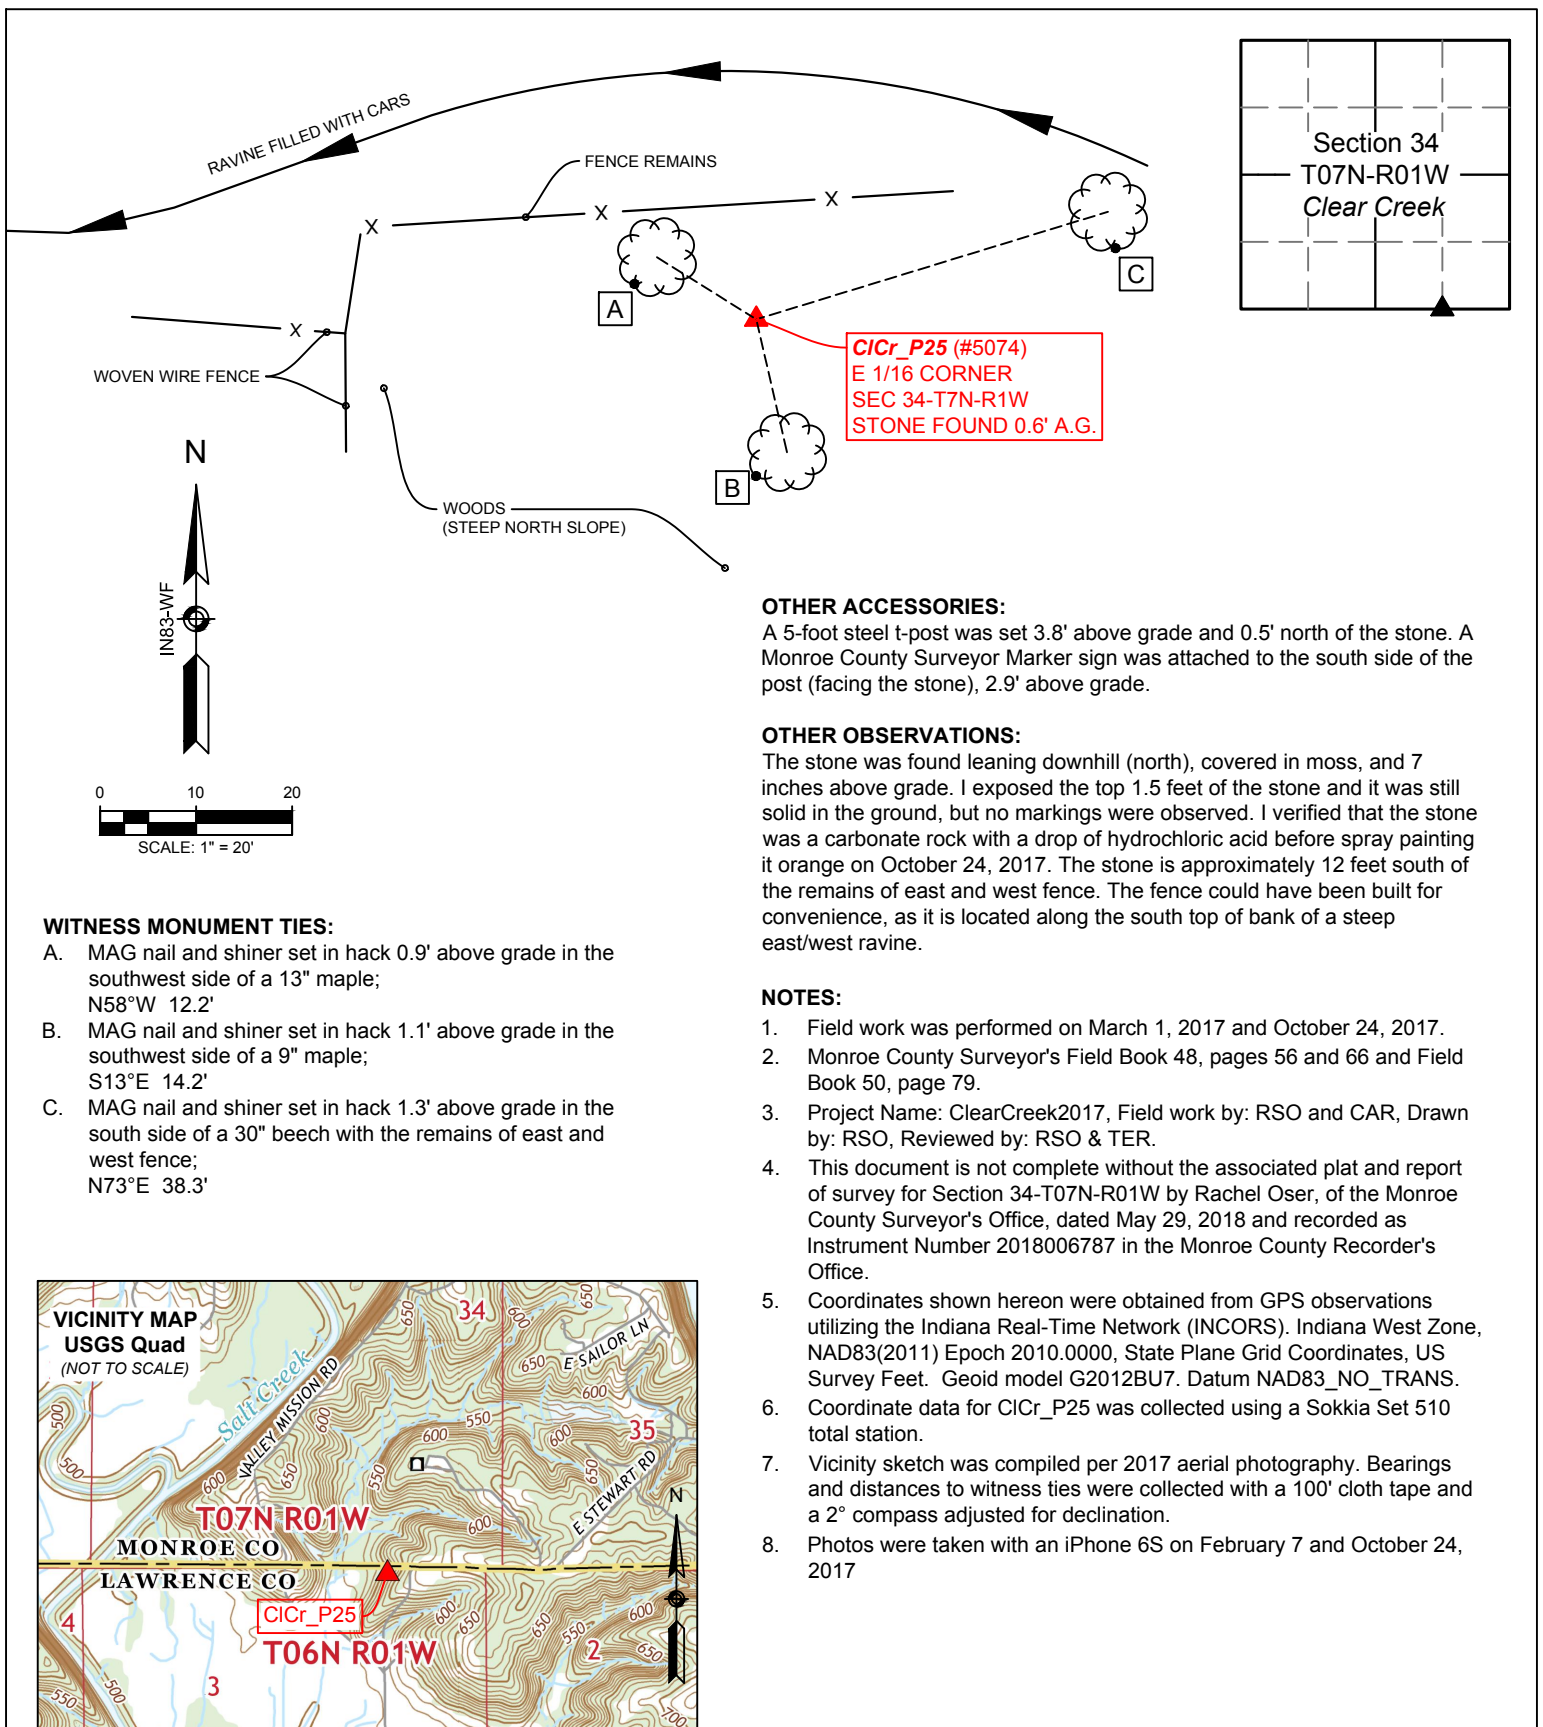

▲ **Monument Description:** A 0.6' x 0.1' pyramid shaped limestone with no markings was found 1.0' above grade

State Plane Grid Coordinates: Northing: 1363976.7', Easting: 3117615.6'

SHEET 1 OF 2	MONUMENT RECORD CORNER ID: ClCr_P25	East 1/16 Corner Section 34- T07N-R01W Clear Creek Township Monroe County, Indiana	 OFFICE OF THE MONROE COUNTY SURVEYOR Trohn Enright-Randolph Monroe County Surveyor Rachel Savich Oser Professional Surveyor 119 West 7th Street, Bloomington, IN 47404 (812) 349-2570
-----------------------	---	--	--

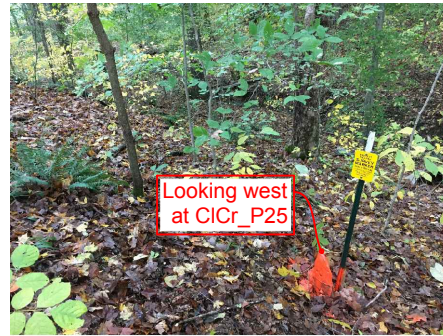

ORIGINAL GOVERNMENT SURVEY: *Not an original government corner.*

SUBSEQUENT CORNER RESTORATION:

Date Surveyed: 11/24/1871 By: Alexander Spencer, MCS

Where filed or recorded: LSB2, pg 182

Monument: Stake

Bearing Trees or Reference Monuments:

Species	Dia.	Bearing	Dist. (lks)	Dist. (ft)
Beech	20"	S89°E	4.5 lks	2.97'
Beech	12"	N77°E	20 lks	13.2'

OTHER HISTORICAL SURVEY INFORMATION:
None

ORIGINAL OR SUBSEQUENT SURVEY EVIDENCE:

Date of Search: 02/07/2017

By: Rachel Oser

Monument Found: *pyramid shaped stone with no markings.*

BTs or Reference Objects Found: *none*

ORIGIN: *This is not an original GLO corner. In November of 1871, Alexander Spencer (Reference Survey ID 000023 - Monroe County Survey Book 2, pages 182-183) set a stake at this corner. No evidence of his witness trees was found. We recovered planted stones at several of the other corners shown on the 1871 survey that also called for set stakes. A stone was found 1316.44 feet north at CICr_P24, and a stone was found 1321.53 feet east at CICr_Q25. All of the other found stones were also unmarked limestone. This stone was accepted with no associated uncertainty.*

HISTORY AND SEARCH PROCEDURE: *The stone is on the south side of an east/west ravine, approximately 12' south of the remains of an east/west fence that runs along the top of the bank of the ravine. There is a newer woven wire fence heading west and south approximately 42' west of the stone. The east/west portion of the newer fence is only about 2 feet north of the section line. This corner is on the Lawrence County line. I do not have any survey records for the offset corner, but based on the original fallings it should be 55.6 to 56.7 feet west of the stone.*



Trohn Enright-Randolph
Trohn Enright-Randolph
Monroe County Surveyor



Accepted by the Monroe
County Surveyor Review Board
on March 20, 2018



Rachel Oser
Rachel Savich Oser, State of Indiana
Professional Surveyor No. 21100022

SHEET
2
OF
2

MONUMENT RECORD
CORNER ID:
CICr_P25

East 1/16 Corner
Section 34- T07N-R01W
Clear Creek Township
Monroe County, Indiana



MONROE COUNTY SURVEYOR'S OFFICE
Trohn Enright-Randolph Monroe County Surveyor
Rachel Savich Oser Professional Surveyor
119 West 7th Street, Bloomington, IN 47404 (812) 349-2570